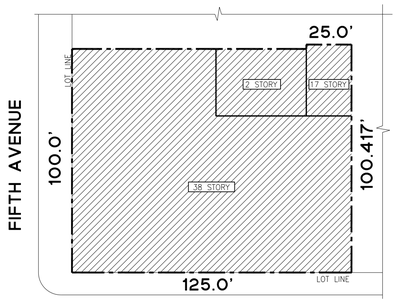

1 A101 PLOT PLAN
SCALE: 1/32" = 1'-0"

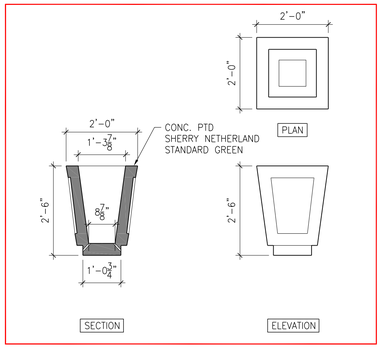

2 A101 PLANTER DETAIL - TYPE I
SCALE: 1/2" = 1'-0"

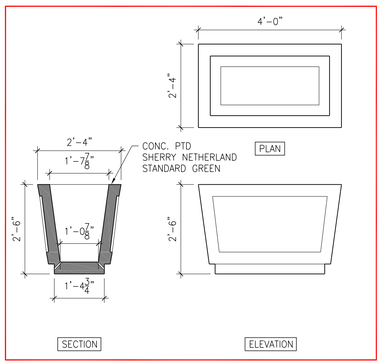

3 A101 PLANTER DETAIL - TYPE II
SCALE: 1/2" = 1'-0"

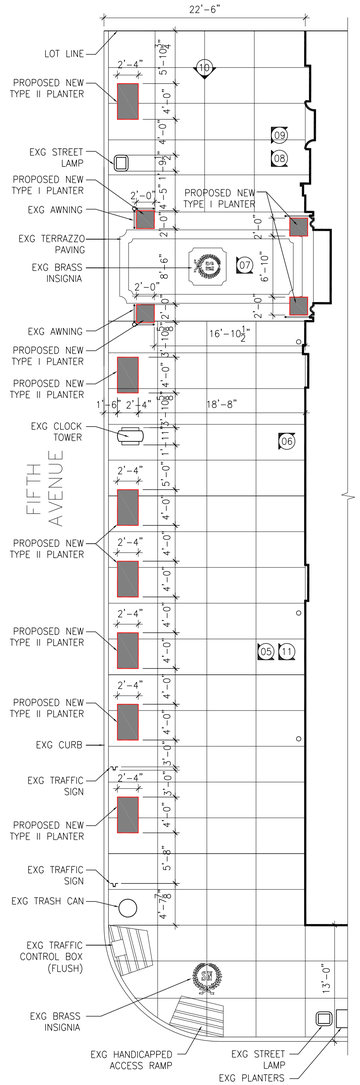

4 A101 SIDEWALK PLAN ALONG 5TH AVE
SCALE: 1/8" = 1'-0"

LEGEND

- AREA OF PROPOSED WORK
- PROPOSED NEW PLANTER

SITE INFORMATION

BLOCK	1374
LOT	1
ZONING MAP	8C
ZONING DISTRICT	R10-H
OCCUPANCY CLASSIFICATION	J1 (MULTIPLE DWELLING)
CONSTRUCTION CLASSIFICATION	FIREPROOF (SPRINKLERED)
LANDMARKS HISTORIC DISTRICT	UPPER EAST SIDE
COMMUNITY BOARD	8
NATIONAL HISTORIC DISTRICT	UPPER EAST SIDE NYS # 90NR00830 NPS # 84002803

5 A101 EXISTING SIDEWALK VIEW

6 A101 EXISTING SIDEWALK VIEW

7 A101 EXISTING SIDEWALK VIEW

8 A101 EXISTING SIDEWALK VIEW

9 A101 EXISTING SIDEWALK VIEW

10 A101 EXISTING SIDEWALK VIEW

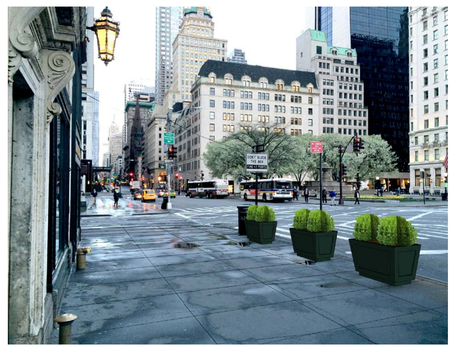

11 A101 RENDERED VIEW

12 A101 RENDERED VIEW

NO.	ISSUE/DESCRIPTION:	DATE:
	LANDMARKS	05.15.2015

PROJECT:

PROJECT DESCRIPTION

SIDEWALK PLANTERS

THE SHERRY NETHERLAND.
781 FIFTH AVENUE
NEW YORK, NY 10022

ARCHITECT:

ACHESON DOYLE PARTNERS ARCHITECTS, P.C.

44 WEST 18th STREET NEW YORK, NY 10011
212 414-4500 FAX 212 229-3819
info@adparchitects.com

DRAWING TITLE:

PLANS, DETAILS & CONTEXT PHOTOS

ARCHITECT'S PROJECT NUMBER: 51501.03

SCALE:	DATE:
AS NOTED	05.15.15
DRAWN BY:	CHECKED BY:
BTS	DA

SEAL:

DRAWING NUMBER: A-101.00

PAGE: 01 OF 01