11 WEST 18TH STREET, 3W
NEW YORK, NY 10011

PROJECT DIRECTORY

OWNER
KURZWEIL/LEVIN
E-MAIL: levin.ab@gmail.com

ARCHITECT
DHD LLC
200 PARK AVENUE SOUTH, #1518
NEW YORK, NY 10003
PHONE: 212.477.7700
FAX: 212.477.0149
EMAIL: david@davidhowell.net
CONTACT: David Howell, RA

BUILDING MANAGEMENT
MAXWELL-KATES, INC.
9 EAST 38TH STREET, 6TH FLOOR
NEW YORK, NY 10016
PHONE: 212-684-8282
E-MAIL: adensky@maxwellkates.com
CONTACT: Adam Densky, Property Manager

ZONING

BLOCK: 820
LOT: 7502
ZONE: C6-4
MAP: 8D

SCOPE OF WORK

INTERIOR RENOVATION OF AN EXISTING APARTMENT ON THE 3RD FLOOR. NO CHANGE OF USE, OCCUPANCY, OR EGRESS.

SHEET INDEX

ARCHITECTURAL		09.01.2015
T-001.00	COVER SHEET	X
A-101.00	EXISTING AND PROPOSED PLAN	X
A-102.00	EXISTING AND PROPOSED ELEVATIONS	X
A-103.00	EXISTING EXTERIOR PHOTOS & HISTORIC PHOTO	X

PUBLIC HEARING

PLOT PLAN

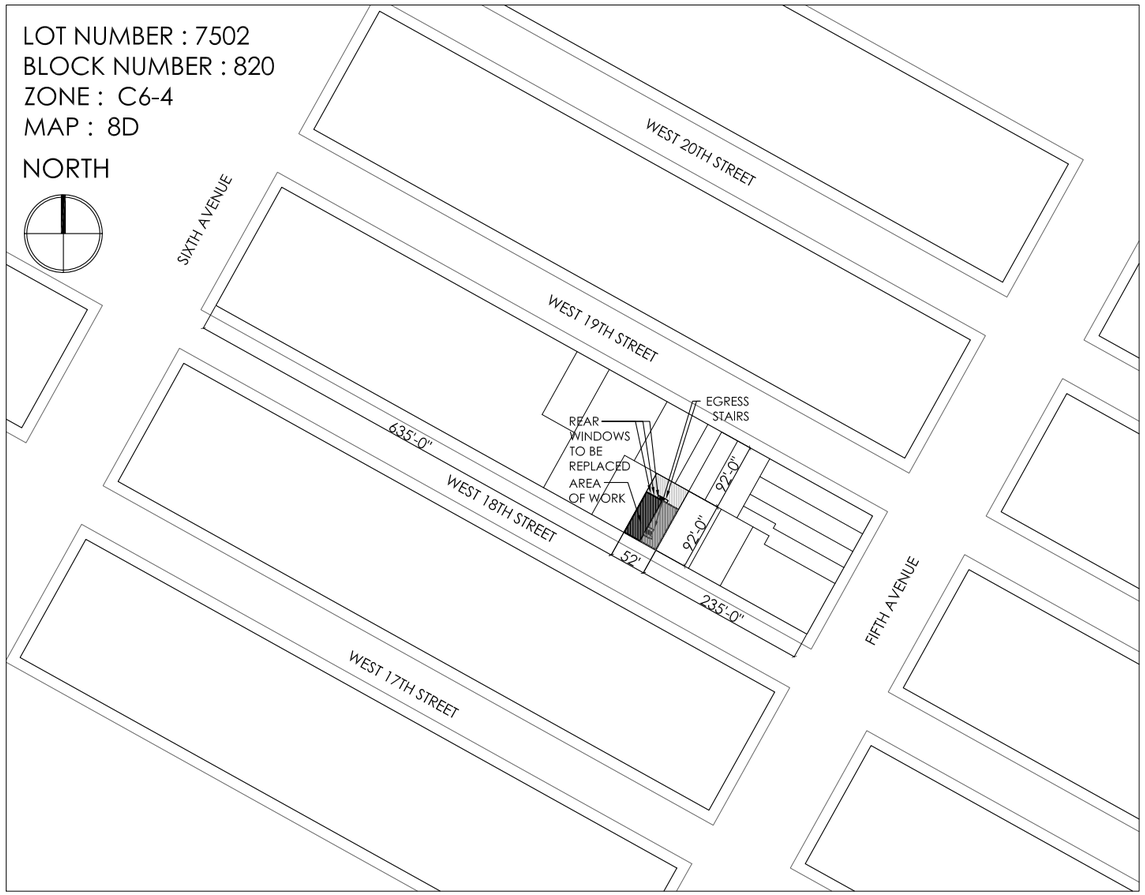

dhd
200 Park Avenue South
Suite 1520
New York Ny 1003-1503
Tel 212.477.7700
Fax 212.477.0149
www.davidhowell.net

Project:
11 WEST 18TH STREET 3W
NEW YORK, NY 10011

Drawing Title: COVER SHEET

Date: 09.29.2015

Sheet No:
T-001

01 EXISTING 3RD FLOOR FRONT EXTERIOR VIEW
NTS

02 EXISTING FRONT EXTERIOR VIEW
NTS

HISTORIC WINDOW CONFIGURATION; PROPOSED WINDOWS TO MATCH HISTORIC CONFIGURATION

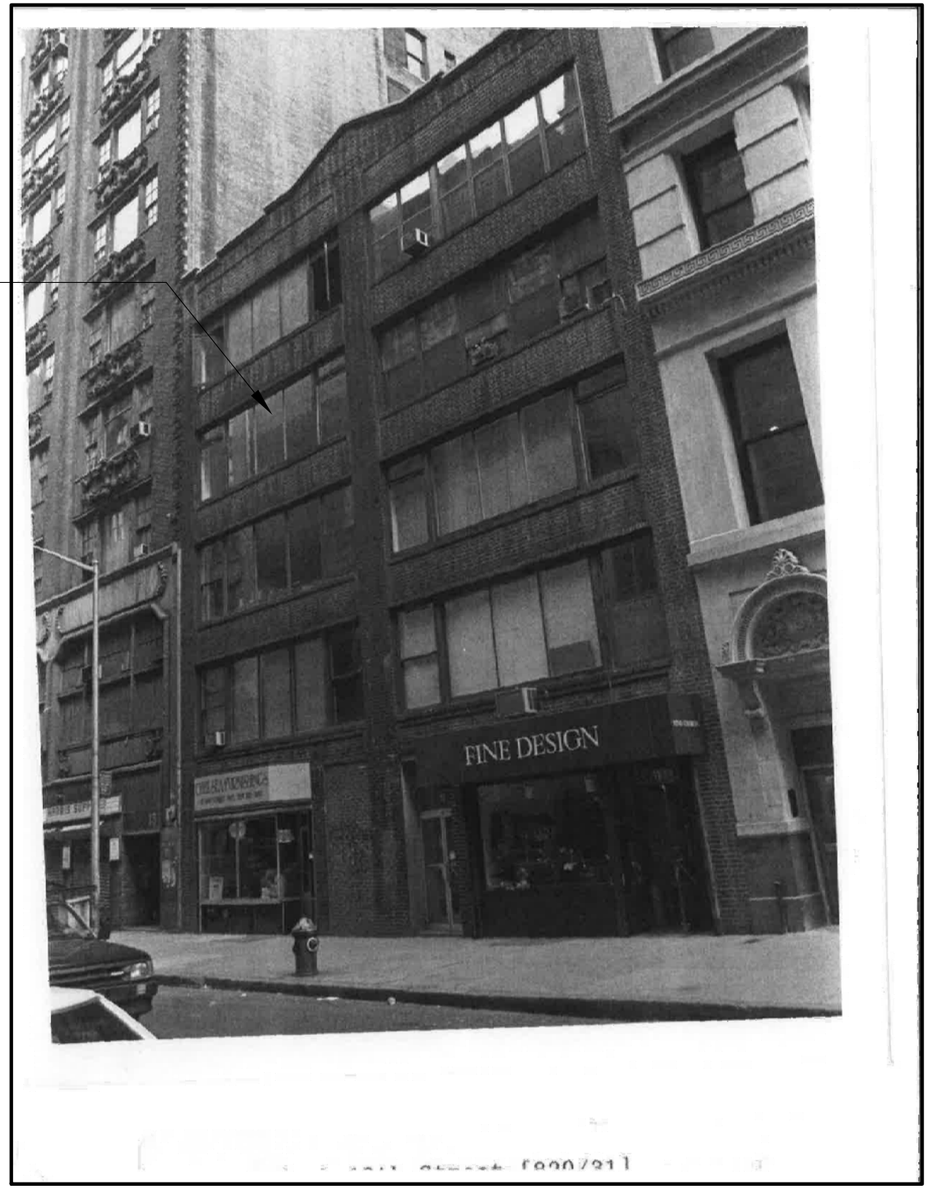

03 HISTORIC PHOTO-EXTERIOR VIEW
NTS

dhd
200 Park Avenue South
Suite 1520
New York Ny 1003-1503
Tel 212.477.7700
Fax 212.477.0149
www.davidhowell.net

Project:

11 WEST 18TH STREET 3W
NEW YORK, NY 10011

Drawing Title: EXISTING EXTERIOR PHOTOS & HISTORIC PHOTO

Date: 09.29.2015

Sheet No:

A-101

04 EXISTING FRONT EXTERIOR VIEW
NTS

05 EXISTING FRONT CLOSE UP VIEW
NTS

06 EXISTING DETAIL VIEW
NTS

07 EXISTING DETAIL VIEW
NTS

08 EXISTING DETAIL VIEW
NTS

dhd
200 Park Avenue South
Suite 1520
New York Ny 1003-1503
Tel 212.477.7700
Fax 212.477.0149
www.davidhowell.net

Project:
11 WEST 18TH STREET 3W
NEW YORK, NY 10011

Drawing Title: EXISTING EXTERIOR PHOTOS

Date: 09.29.2015

Sheet No:
A-102

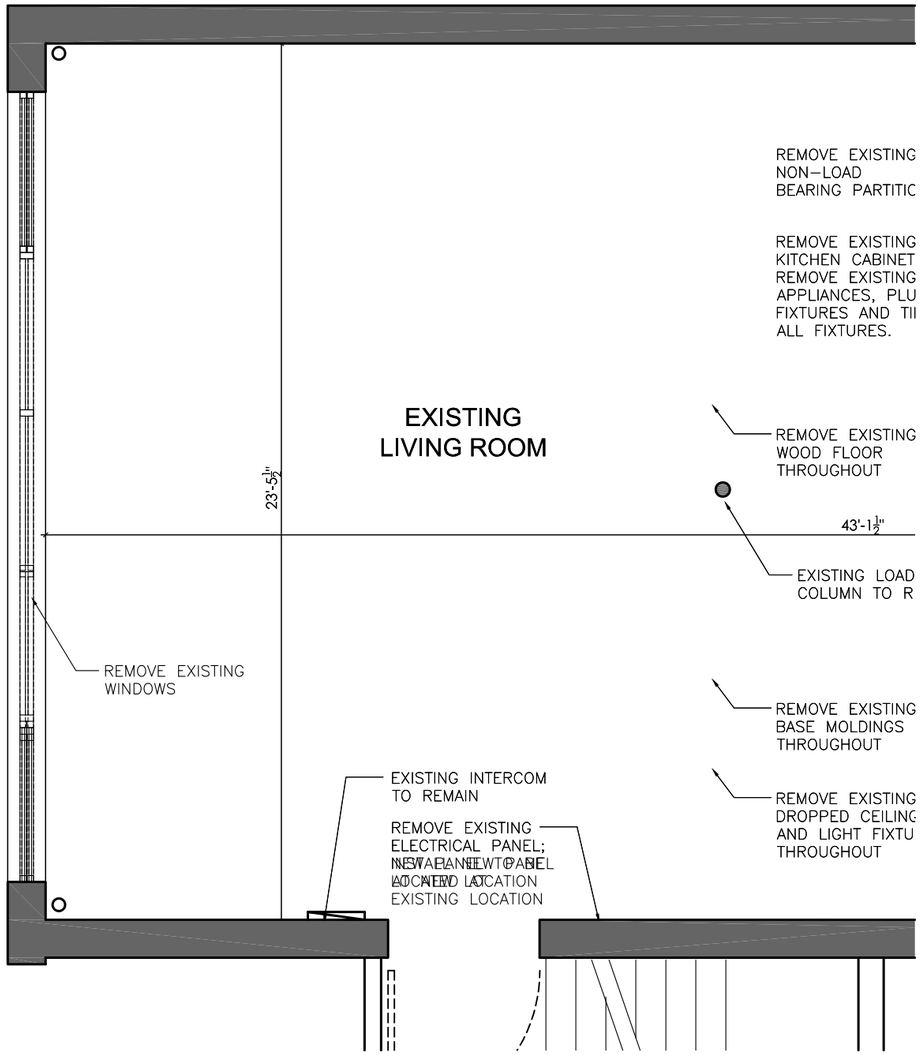

09 THIRD FLOOR PARTIAL DEMO PLAN
SCALE: 1/4" = 1'-0"

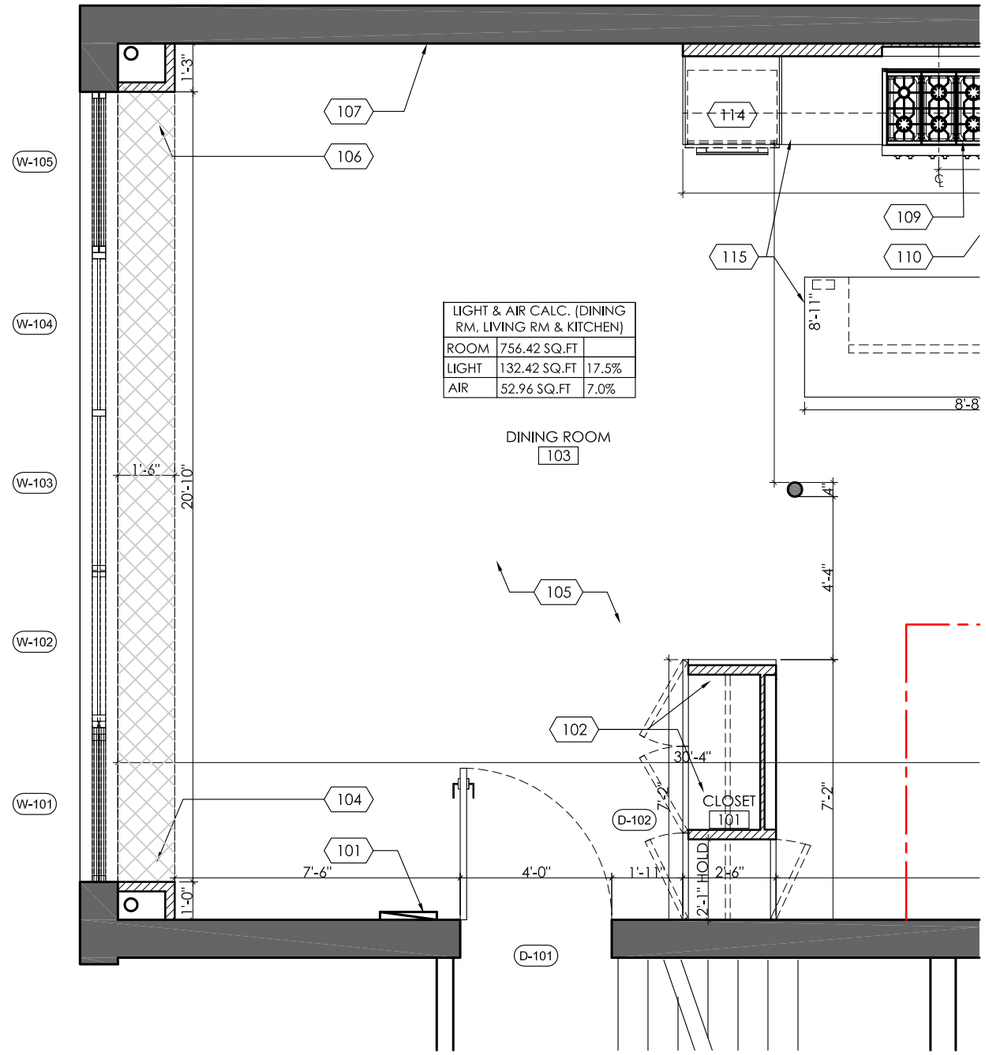

10 THIRD FLOOR PARTIAL CONSTRUCTION PLAN
SCALE: 1/4" = 1'-0"

dhd
200 Park Avenue South
Suite 1520
New York Ny 1003-1503
Tel 212.477.7700
Fax 212.477.0149
www.davidhowell.net

Project:
11 WEST 18TH STREET 3W
NEW YORK, NY 10011

Drawing Title: EXISTING AND PROPOSED PLANS

Date: 09.29.2015

Sheet No:
A-103

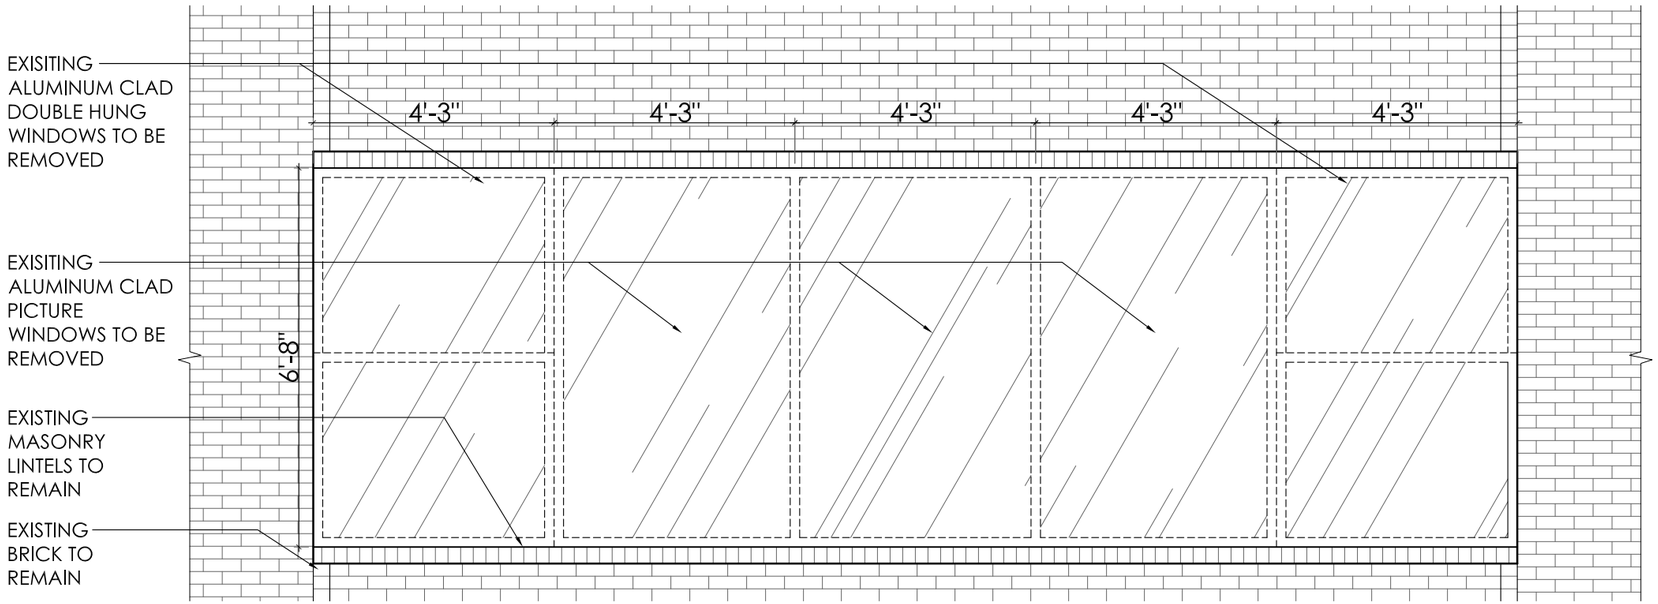

11 THIRD FLOOR EXISTING FRONT ELEVATION

SCALE: 3/8" = 1'-0"

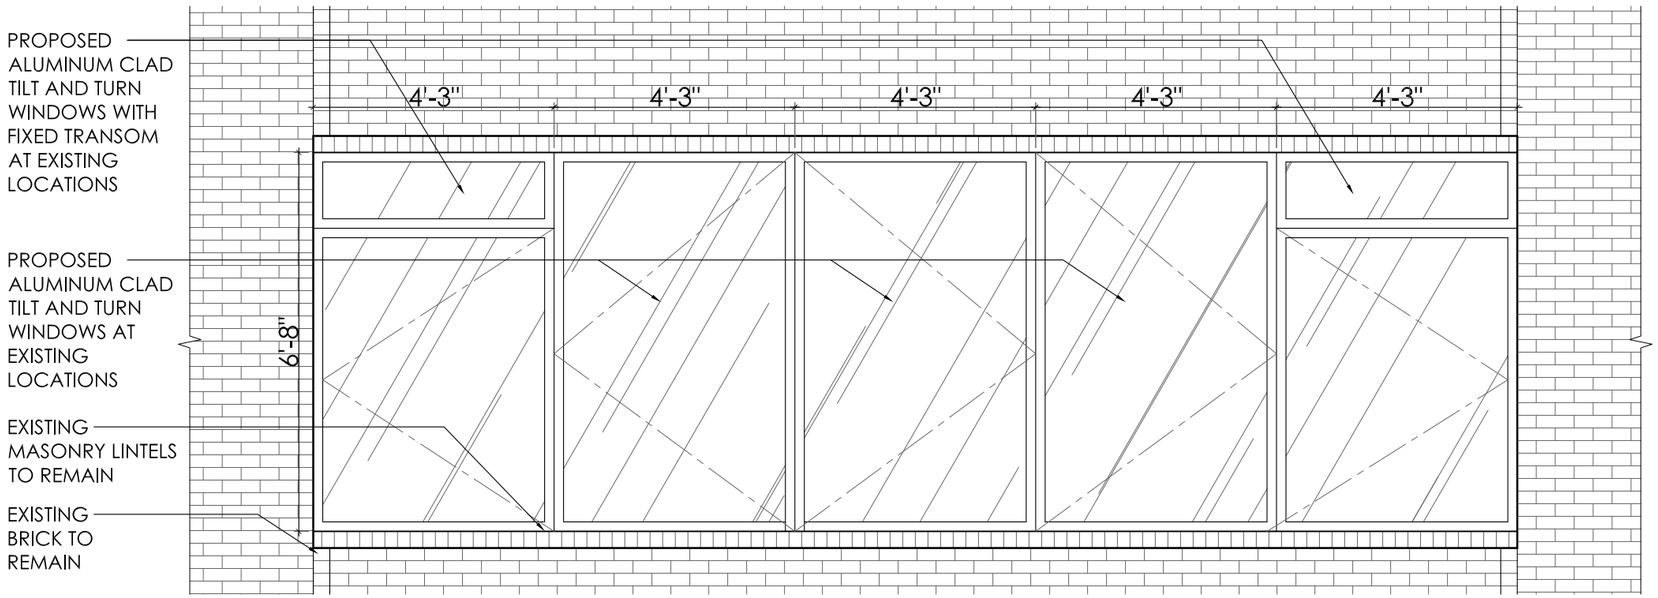

12 THIRD FLOOR PROPOSED FRONT ELEVATION

SCALE: 3/8" = 1'-0"

dhd
200 Park Avenue South
Suite 1520
New York Ny 1003-1503
Tel 212.477.7700
Fax 212.477.0149
www.davidhowell.net

Project:

11 WEST 18TH STREET 3W
NEW YORK, NY 10011

Drawing Title: EXISTING AND PROPOSED EXTERIOR ELEVATIONS

Date: 09.29.2015

Sheet No:

A-104