Riverside-West End Historic District Extension II

NYC Landmarks Preservation Commission

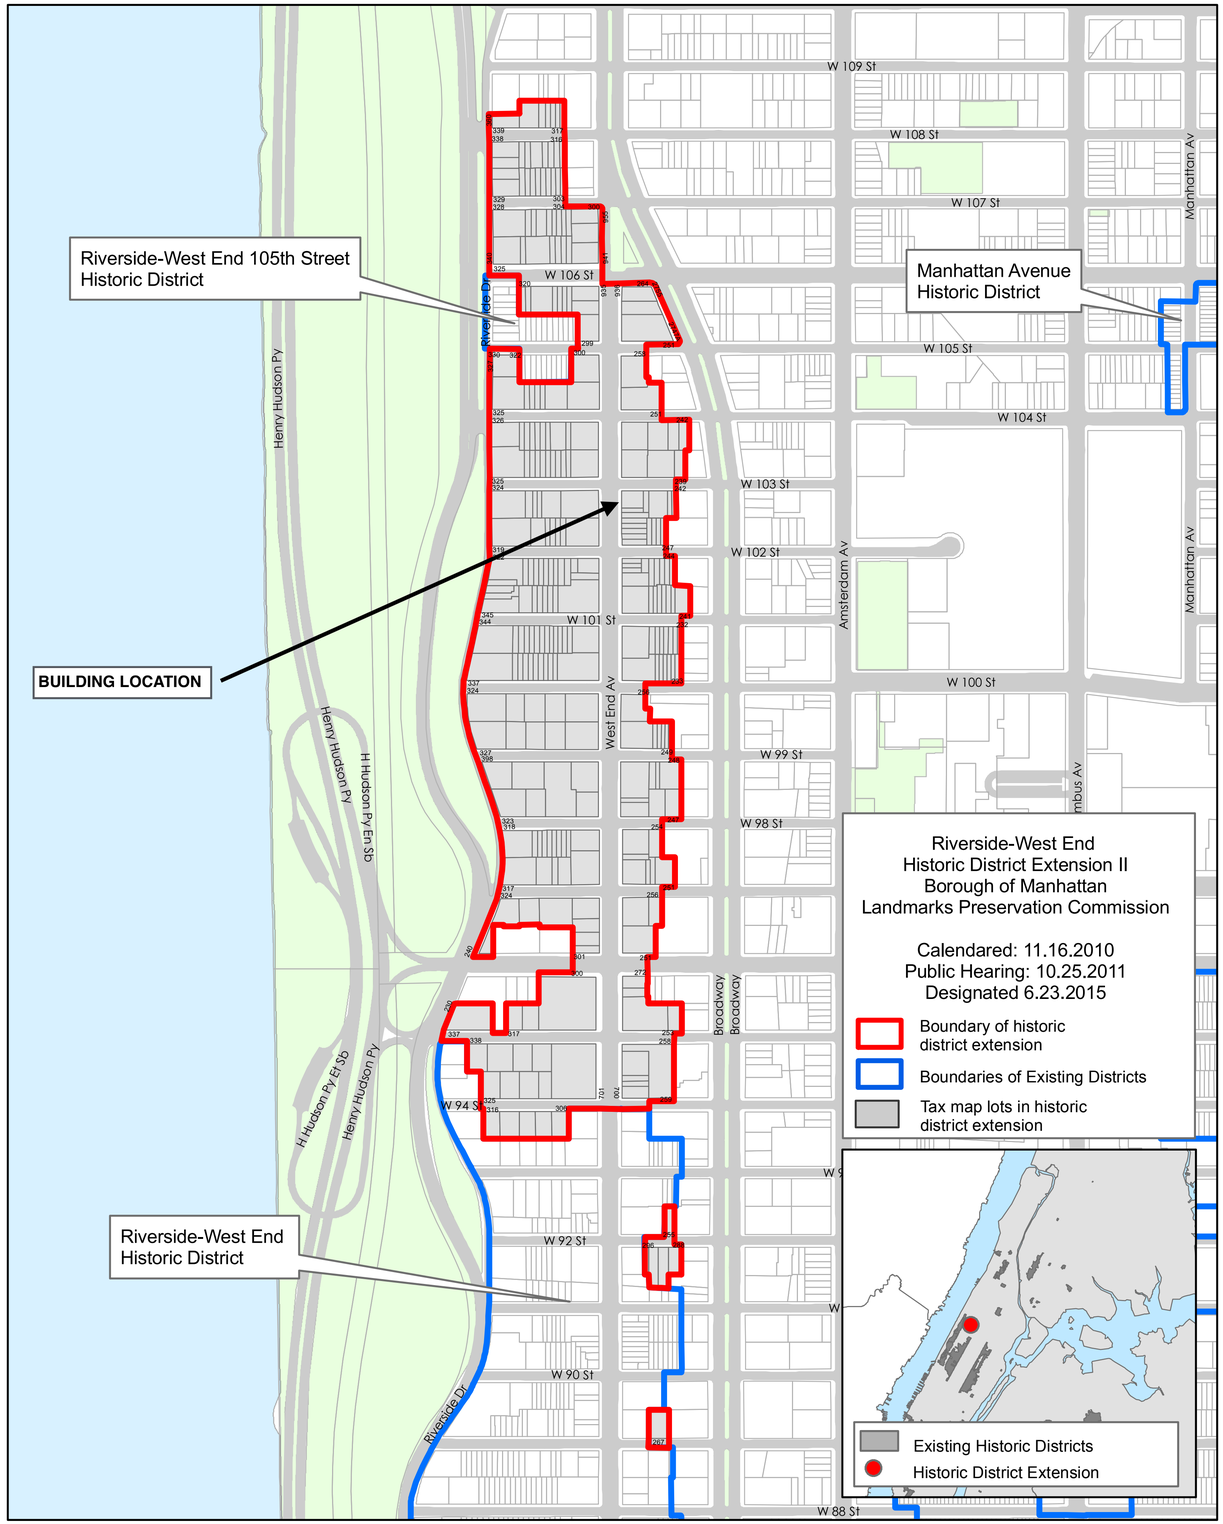

Graphic Source: MapPLUTO, Edition 14v1, 2014, Author: Landmarks Preservation Commission, DHW, Date: June 23, 2015

PROPOSED REPLACEMENT OF ENTRY DOORS AND AWNING FABRIC AT:

878 WEST END AVENUE
MANHATTAN, NY

BLOCK 1874 **LOT 61**

RIVERSIDE-WEST END HISTORIC DISTRICT EXTENSION BOROUGH OF MANHATTAN

LYDON ASSOCIATE
ARCHITECTURE HISTORIC PRESERVATION INTERIORS
FACILITIES PLANNING CONSTRUCTION MANAGEMENT
105 Morton Street,
New York, New York 10014
TEL. 212.633.8866 FAX. 212.633.8876
WWW.LYDONASSOC.COM

ISSUANCE/ REVISIONS

DATE	DESCRIPTION

DOB BAR CODE

PROJECT
878 WEST END AVENUE
MANHATTAN, NY

DRAWING
COVER SHEET

SEAL & SIGNATURE

DATE: 07-21-201
PROJECT NO: 60/15
DRAWING BY: KH
CHK BY: JL
DWG no:
L-200.00
CAD FILENo: of

MAY 16, 1923 PHOTO

LYDON ASSOCIATE
ARCHITECTURE HISTORIC PRESERVATION INTERIORS
FACILITIES PLANNING CONSTRUCTION MANAGEMENT
105 Morton Street,
New York, New York 10014
TEL. 212.633.8866 FAX. 212.633.8876
WWW.LYDONASSOC.COM

ISSUANCE/ REVISIONS

DATE	DESCRIPTION

DOB BAR CODE

PROJECT
878 WEST END AVENUE
MANHATTAN, NY

DRAWING
1923 PHOTO & COMP.
DOORS PHOTOS

SEAL & SIGNATURE

DATE: 07-21-201
PROJECT NO: 60/15
DRAWING BY: KH
CHK BY: JL
DWG no:
L-100.00

CAD FILENo: of

EXISITNG ELEVATION

EXISTING INTERIOR DOORS

EXISTING ENTRY DOORS

LYDON ASSOCIATE

ARCHITECTURE HISTORIC PRESERVATION INTERIORS
FACILITIES PLANNING CONSTRUCTION MANAGEMENT

105 Morton Street,
New York, New York 10014
TEL. 212.633.8866 FAX. 212.633.8876
WWW.LYDONASSOC.COM

ISSUANCE/ REVISIONS

DATE	DESCRIPTION

DOB BAR CODE

PROJECT
878 WEST END AVENUE
MANHATTAN, NY

DRAWING
EXISTING CONDITIONS

SEAL & SIGNATURE

DATE: 07-21-201
PROJECT NO: 60/15
DRAWING BY: KH
CHK BY: JL
DWG no:

L-100.00

CAD FILENo: of

878 WEST END AVENUE
ENTRY LINTEL DETAIL

878 WEST END AVENUE - ENTRY LINTEL DETAIL

CANDELA DOORS FROM 1923/1924
240 West End Avenue

CANDELA DOORS FROM 1923/1924
755 West End Avenue

41 5TH AVENUE - CANDELA BUILDING DETAIL

575 WEST END AVENUE - ORIGINAL
DOORS WITH SIDELIGHTS

LYDON ASSOCIATE
ARCHITECTURE HISTORIC PRESERVATION INTERIORS
FACILITIES PLANNING CONSTRUCTION MANAGEMENT
105 Morton Street,
New York, New York 10014
TEL. 212.633.8866 FAX. 212.633.8876
WWW.LYDONASSOC.COM

ISSUANCE/ REVISIONS

DATE	DESCRIPTION

DOB BAR CODE

878 WEST END AVENUE
MANHATTAN, NY

DETAILS

SEAL & SIGNATURE

DATE: 11-10-2015
PROJECT NO: 60/15
DRAWING BY: KH
CHK BY: JL
DWG no:
L-103.00
CAD FILENo: of

1 A-004 FACADE ELEVATION
3/8"=1'-0"

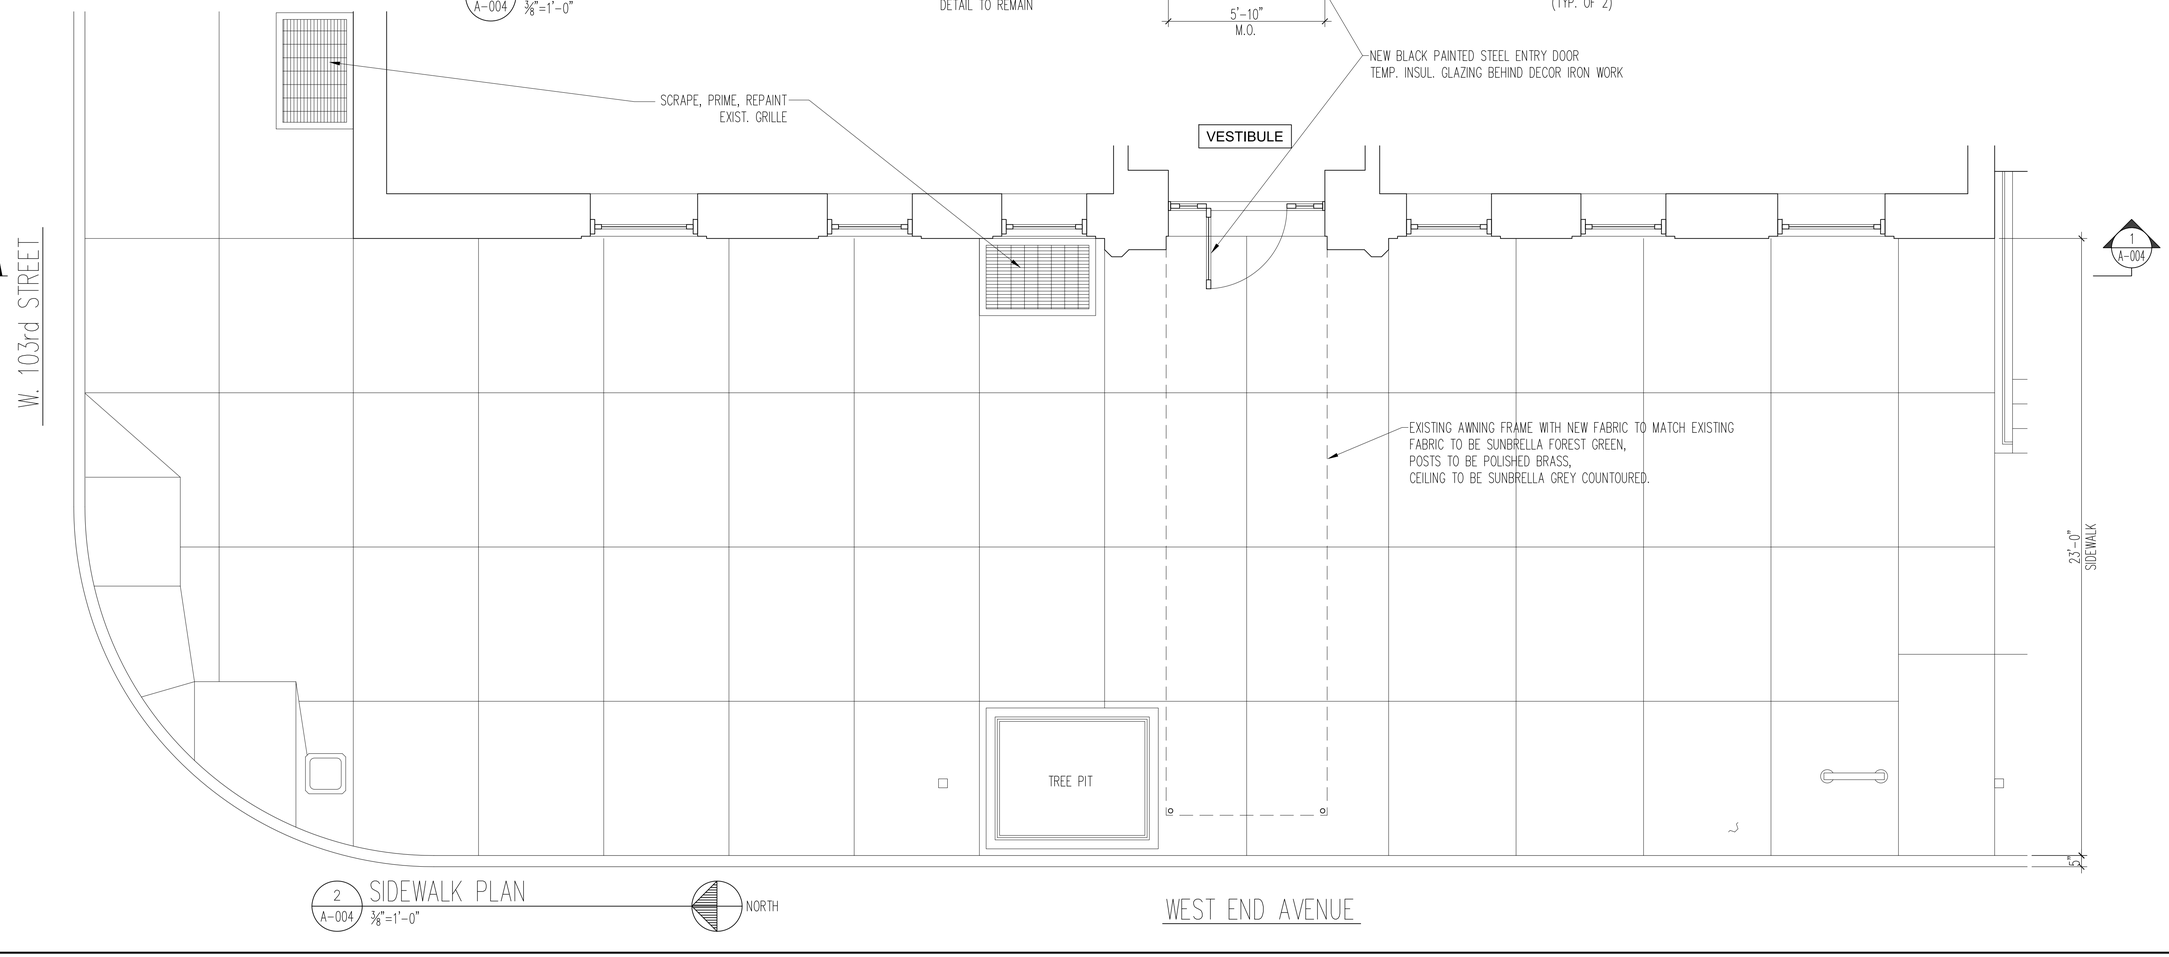

2 A-004 SIDEWALK PLAN
3/8"=1'-0"

NORTH

LYDON ASSOCIATE
ARCHITECTURE HISTORIC PRESERVATION INTERIORS
FACILITIES PLANNING CONSTRUCTION MANAGEMENT
105 Morton Street,
New York, New York 10014
TEL. 212.633.8866 FAX. 212.633.8876
WWW.LYDONASSOC.COM

ISSUANCE/ REVISIONS

DATE	DESCRIPTION
07-23-15	
08-12-15	
09-17-15	
09-22-15	
11-06-15	

DOB BAR CODE

PROJECT
878 WEST END AVENUE
NEW YORK, NY 10025

DRAWING
FACADE ELEVATION AND SIDEWALK PLAN

SEAL & SIGNATURE

DATE:	05-16-15
PROJECT NO:	878/15
DRAWING BY:	KH
CHK BY:	JL
DWG no:	A-004.01
CAD FILE No:	- of -

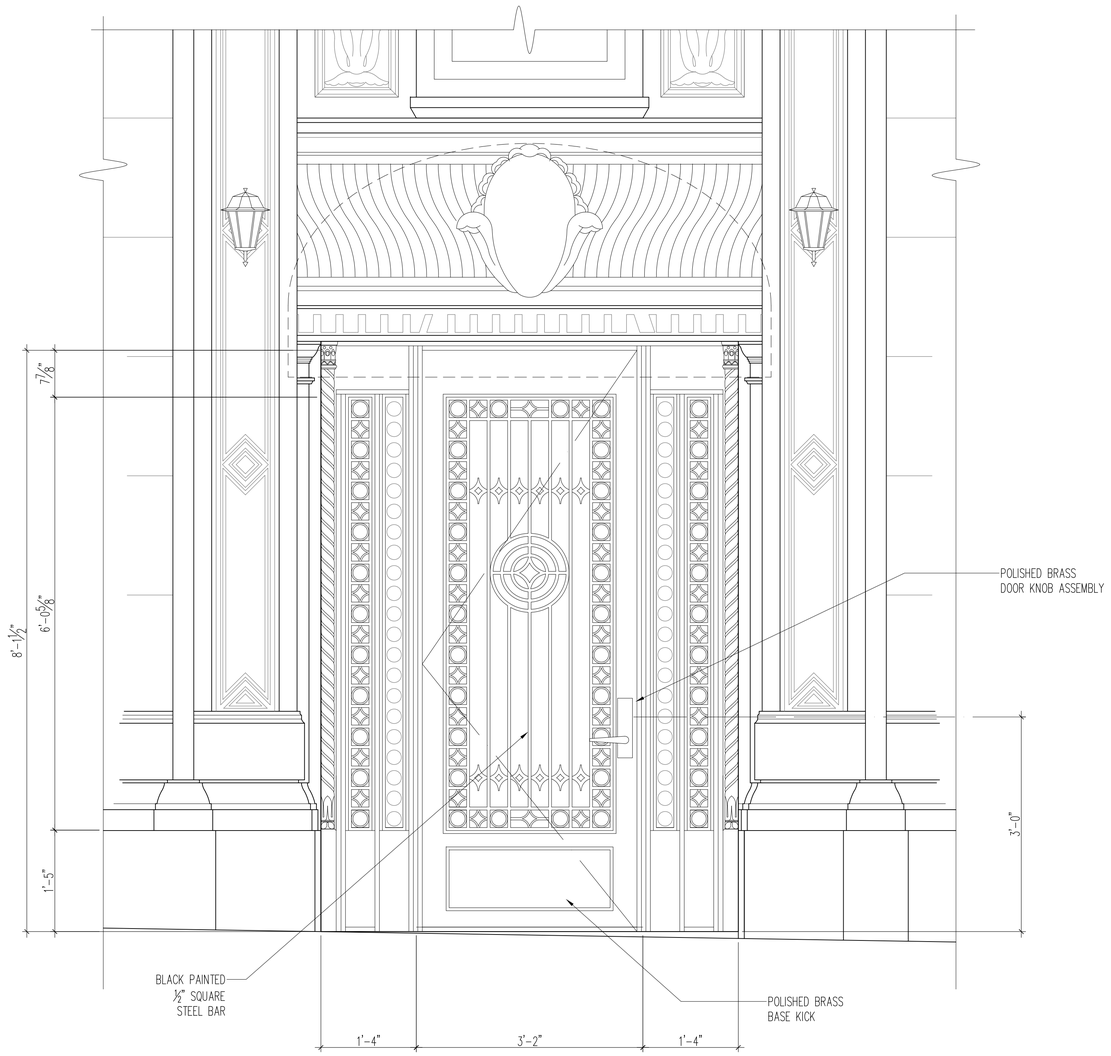

1 / A-006 EXTERIOR DOOR ELEVATION
1"=1'-0"

LYDON ASSOCIATE
ARCHITECTURE HISTORIC PRESERVATION INTERIORS
FACILITIES PLANNING CONSTRUCTION MANAGEMENT
105 Morton Street,
New York, New York 10014
TEL. 212.633.8866 FAX. 212.633.8876
WWW.LYDONASSOC.COM

ISSUANCE/ REVISIONS

DATE	DESCRIPTION

DOB BAR CODE

PROJECT
878 WEST END AVENUE
NEW YORK, NY 10025

DRAWING
EXTERIOR DOOR ELEVATION

SEAL & SIGNATURE

DATE: 05-16-15
PROJECT NO: 878/15
DRAWING BY: KH
CHK BY: JL
DWG no:
A-006.01
CAD FILE No: - of -

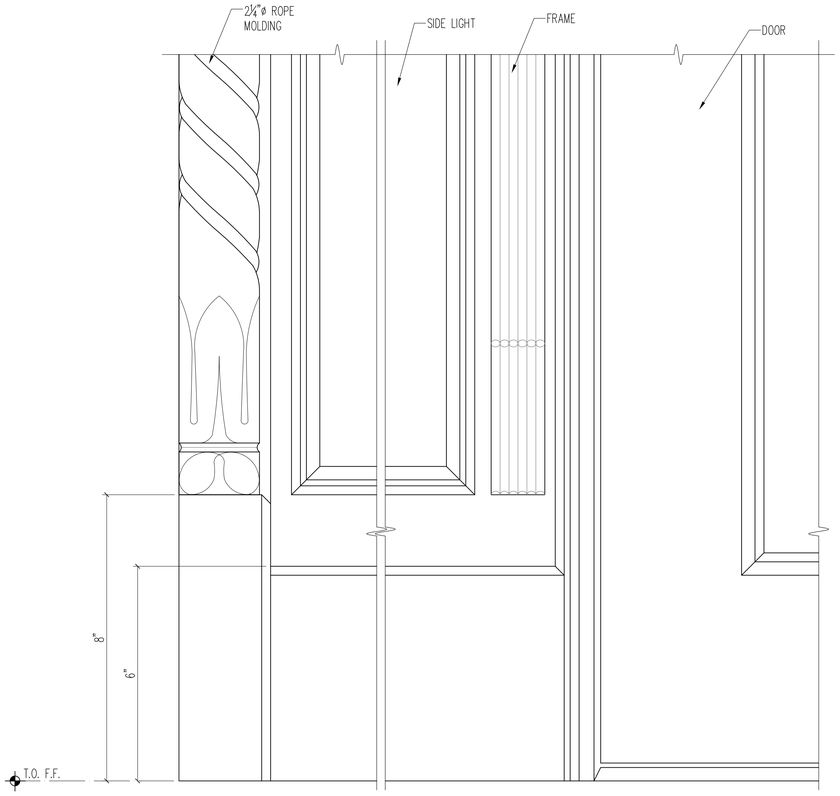

2 A-005 ELEVATION @ INTERIOR DOOR
HALF SCALE

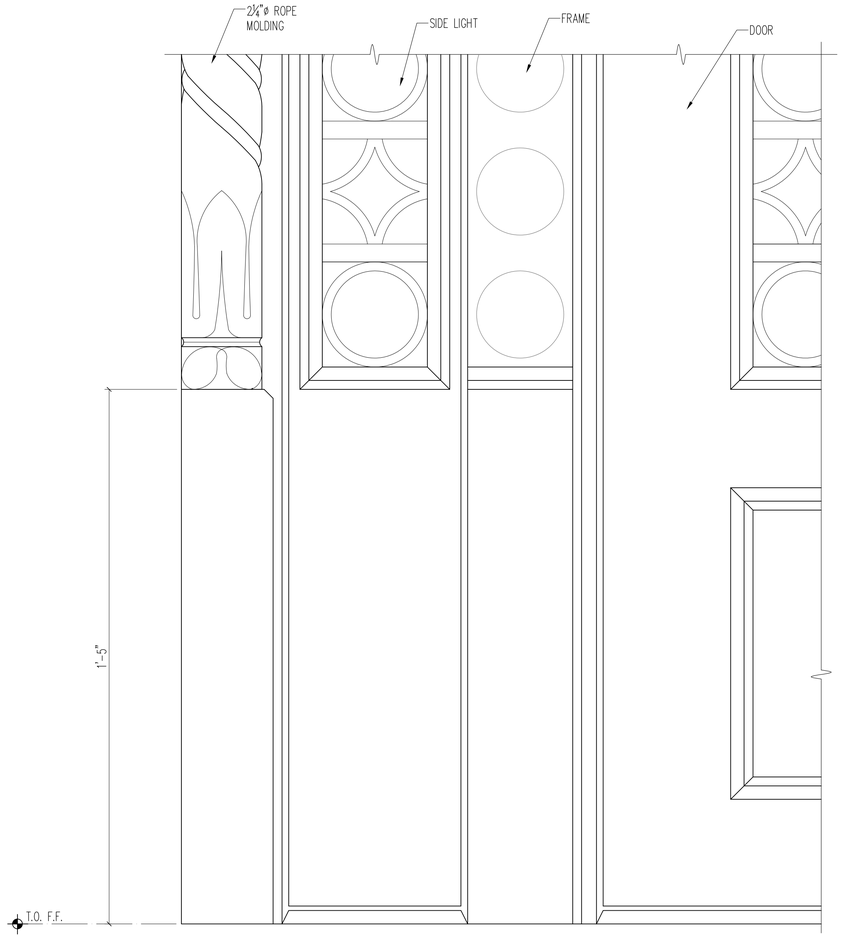

4 A-005 ELEVATION @ EXTERIOR DOOR
HALF SCALE

NOTES

PROVIDE SHOP DRAWINGS FOR BOTH DOOR + SIDE LIGHT ASSEMBLES

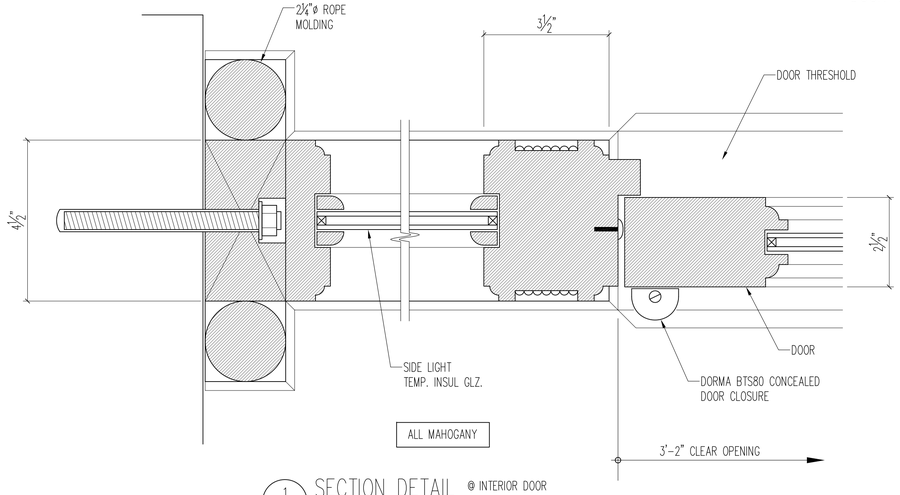

1 A-005 SECTION DETAIL @ INTERIOR DOOR
HALF SCALE

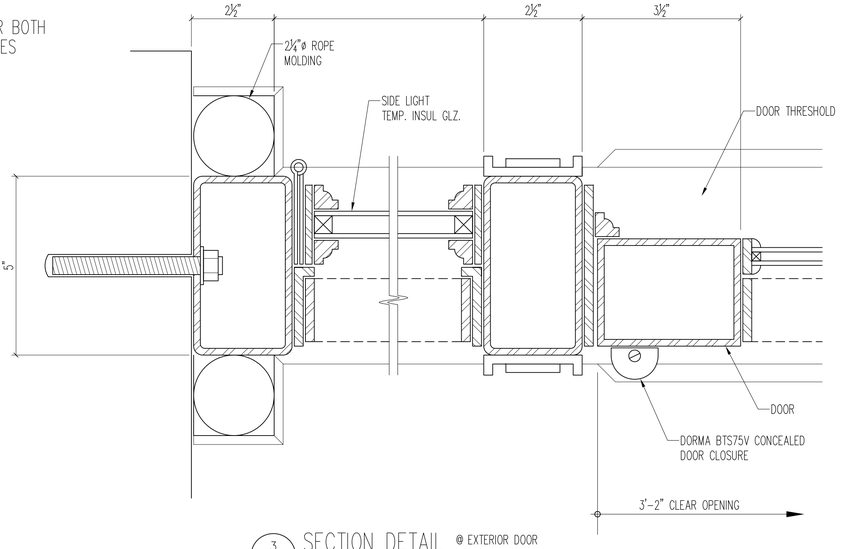

3 A-005 SECTION DETAIL @ EXTERIOR DOOR
HALF SCALE

LYDON ASSOCIATE
ARCHITECTURE HISTORIC PRESERVATION INTERIORS
FACILITIES PLANNING CONSTRUCTION MANAGEMENT
105 Morton Street,
New York, New York 10014
TEL. 212.633.8866 FAX. 212.633.8876
WWW.LYDONASSOC.COM

ISSUANCE/ REVISIONS

DATE	DESCRIPTION
07-23-15	
11-06-15	

DOB BAR CODE

PROJECT
878 WEST END AVENUE
NEW YORK, NY 10025

DRAWING
DETAILS

SEAL & SIGNATURE

DATE:	05-16-15
PROJECT NO:	878/15
DRAWING BY:	KH
CHK BY:	JL
DWG no:	A-005.01
CAD FILE No:	- of -

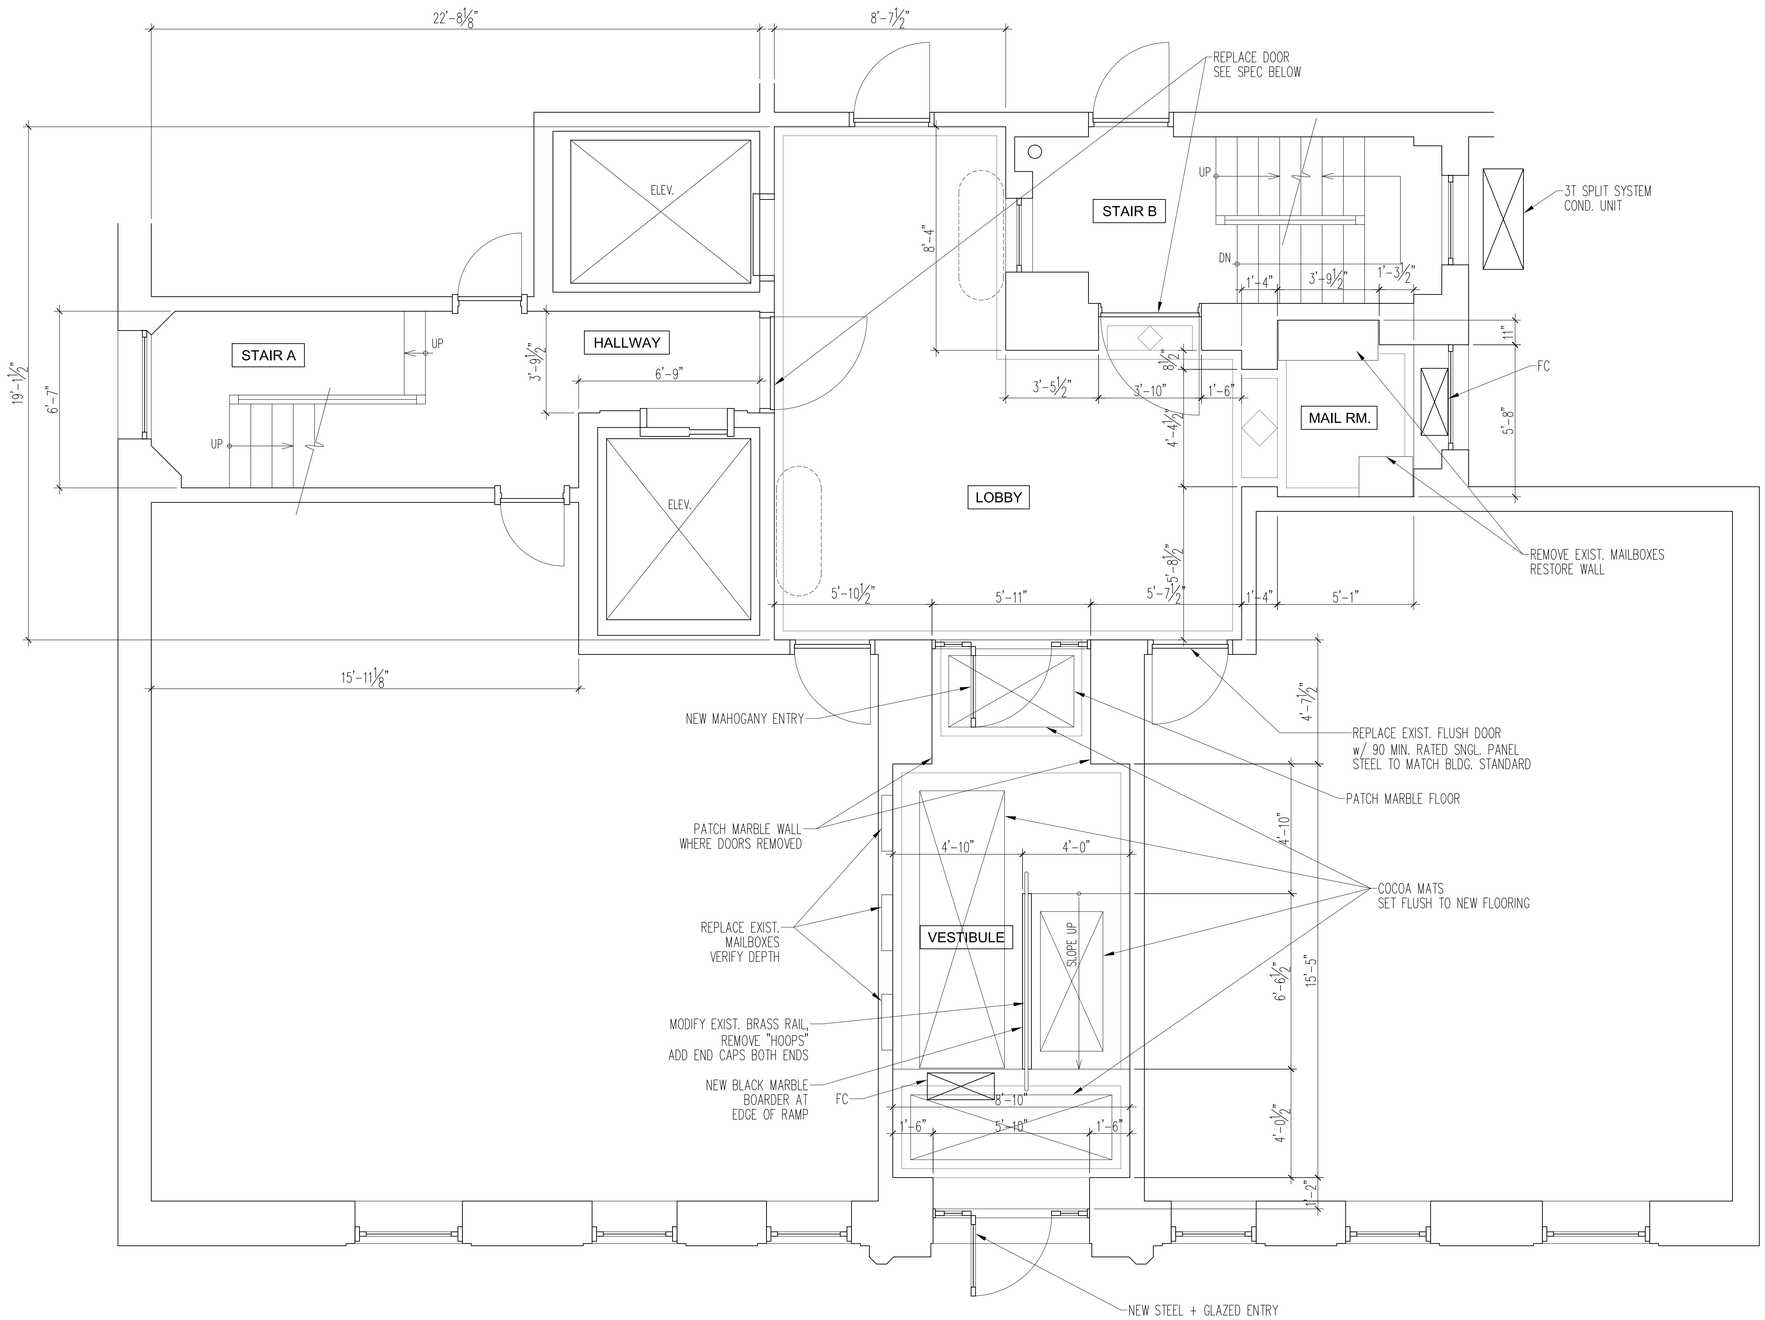

1 A-001 LOBBY AND VESTIBULE PLAN ⅜"=1'-0"

NORTH

LYDON ASSOCIATE
ARCHITECTURE HISTORIC PRESERVATION INTERIORS
FACILITIES PLANNING CONSTRUCTION MANAGEMENT
105 Morton Street,
New York, New York 10014
TEL. 212.633.8866 FAX. 212.633.8876
WWW.LYDONASSOC.COM

ISSUANCE/ REVISIONS

DATE	DESCRIPTION
07-23-15	

DOB BAR CODE

PROJECT
878 WEST END AVENUE
NEW YORK, NY 10025

DRAWING
LOBBY AND VESTIBULE PLAN

SEAL & SIGNATURE

DATE:	05-16-15
PROJECT NO:	878/15
DRAWING BY:	KH
CHK BY:	JL
DWG no:	A-001.00
CAD FILE No:	- of -